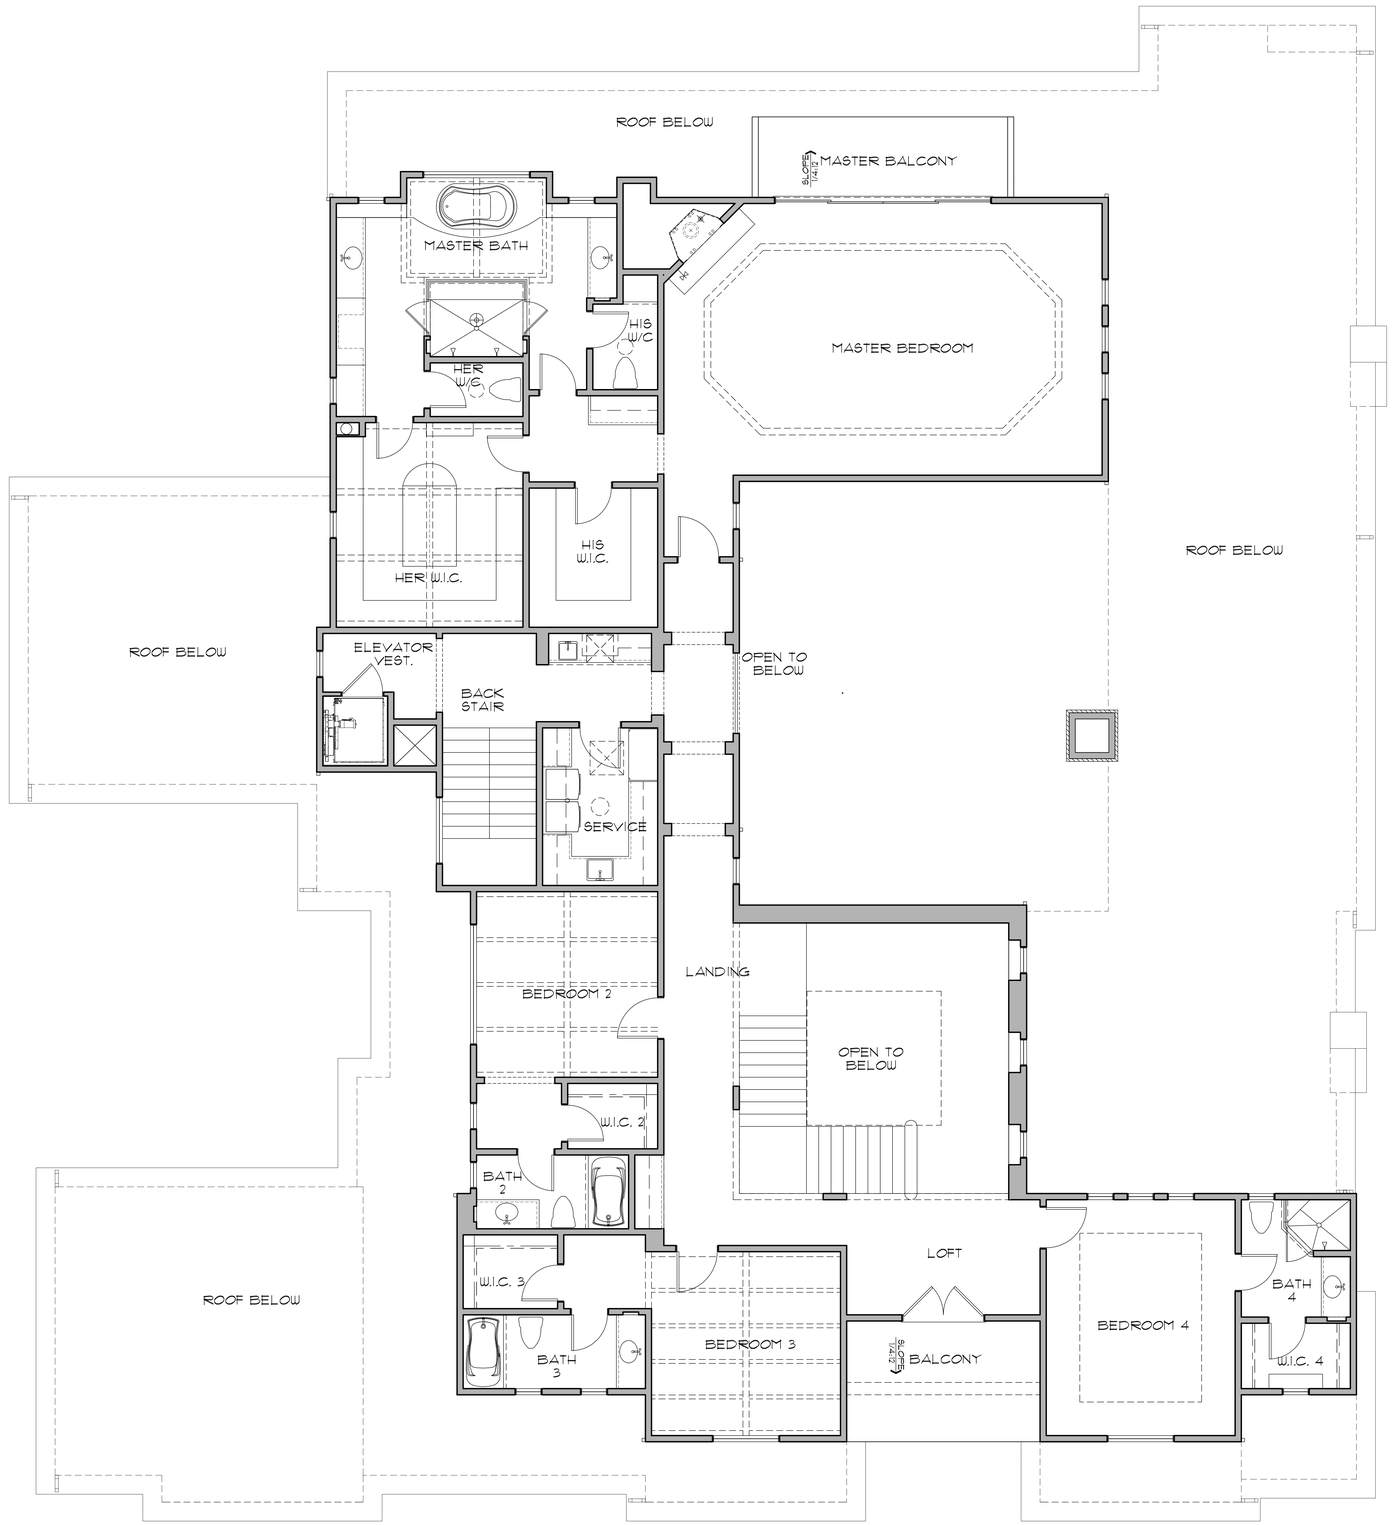

arc DESIGN GROUP
ARTISTIC RESIDENTIAL CREATIONS

1000 PASEO CAMARILLO
SUITE 239
CAMARILLO, CA 93010
805 484 4277

ENGINEER:
JT ENGINEERING ASSOCIATES, INC.
107 N REINO ROAD, SUITE #153
NEWBURY PARK, CA
91320-3110
805 480 9450

OWNER:
AVI AND MARGARITA WAZANA
24901 ELDORADO MEADOW ROAD
HIDDEN HILLS, CA
91302

PROJECT:

WAZANA RESIDENCE

24716 LONG VALLEY ROAD
HIDDEN HILLS, CA 91320

A.P.N.: 2049-008-013 LOT 58

SHEET TITLE:

SECOND FLOOR PLAN

DRAWING SCALE:
1/4" = 1'-0"

DATE:
AUGUST 5, 2015

REVISIONS:
1 09/02/15 NO REVISION THIS SHEET
2 11/024/15 NO REVISION THIS SHEET

SHEET NO.
A2.2